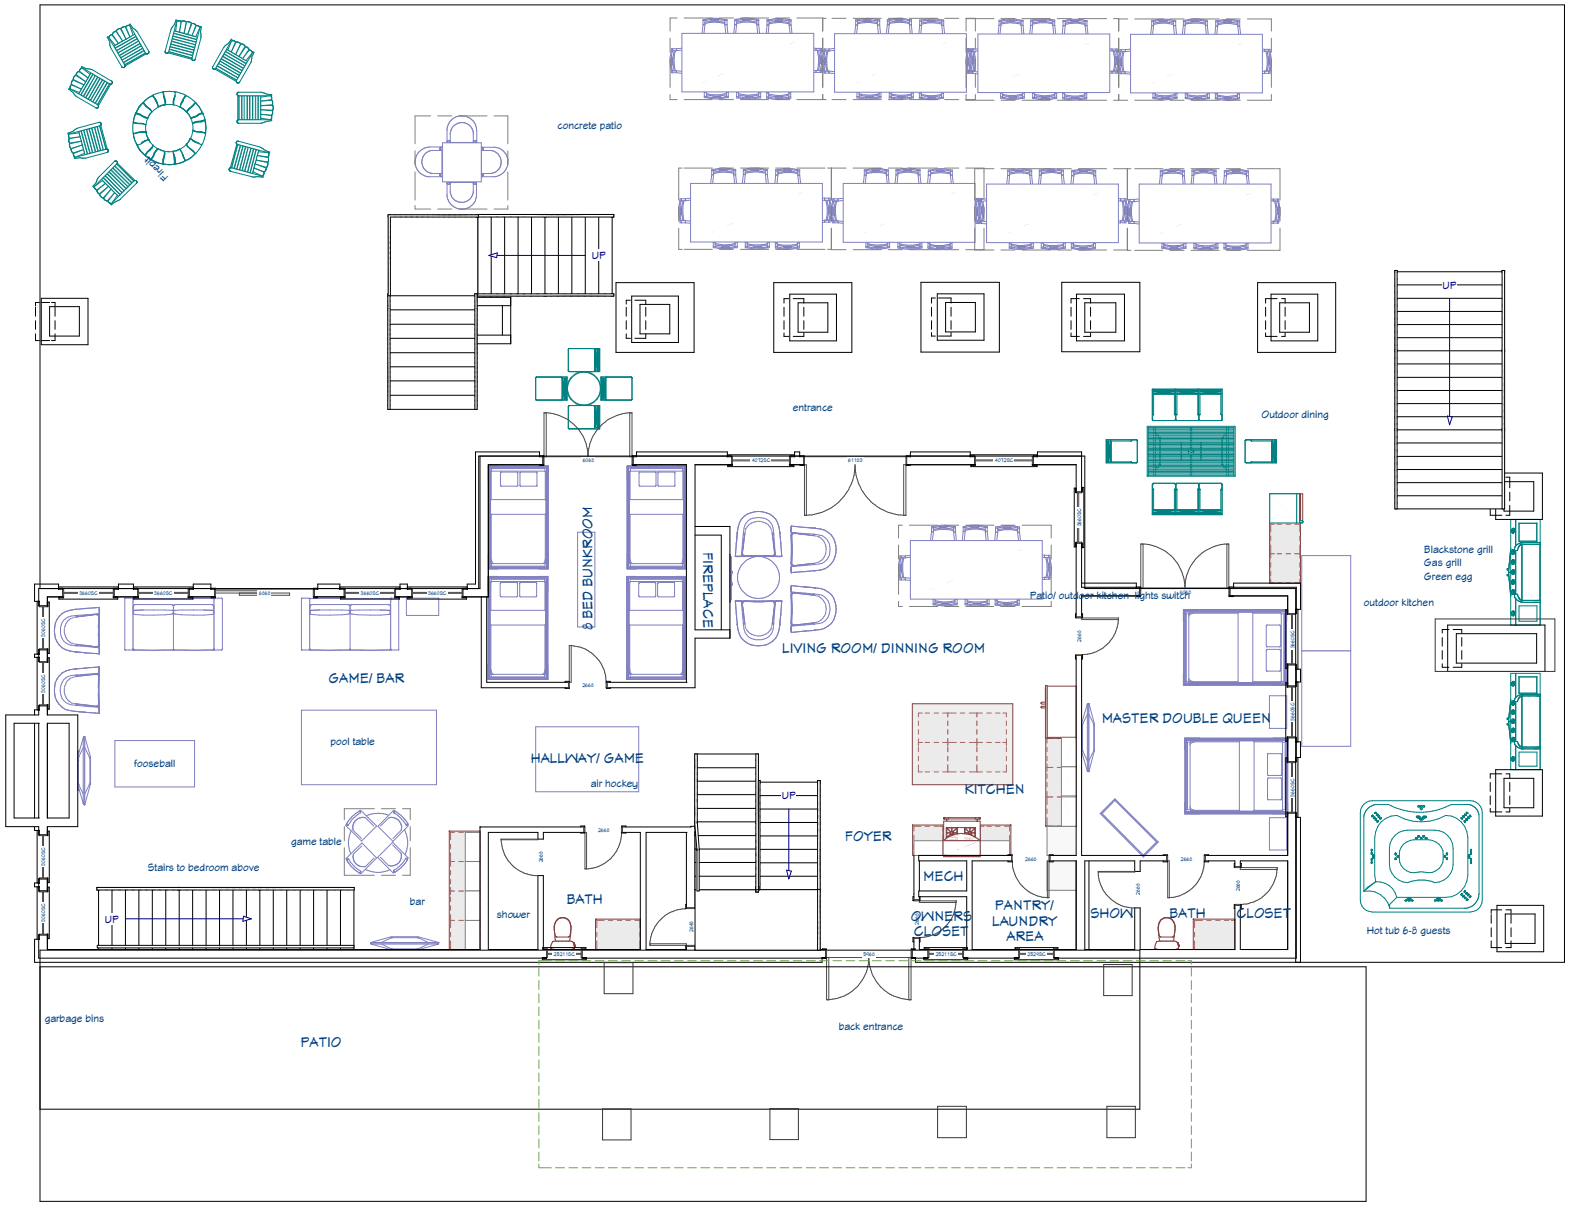

1st Floor

NUMBER	DATE	REVISED BY	DESCRIPTION

REVISION TABLE

DRAWINGS PROVIDED BY:

DATE:
2/5/26

SCALE:

SHEET:

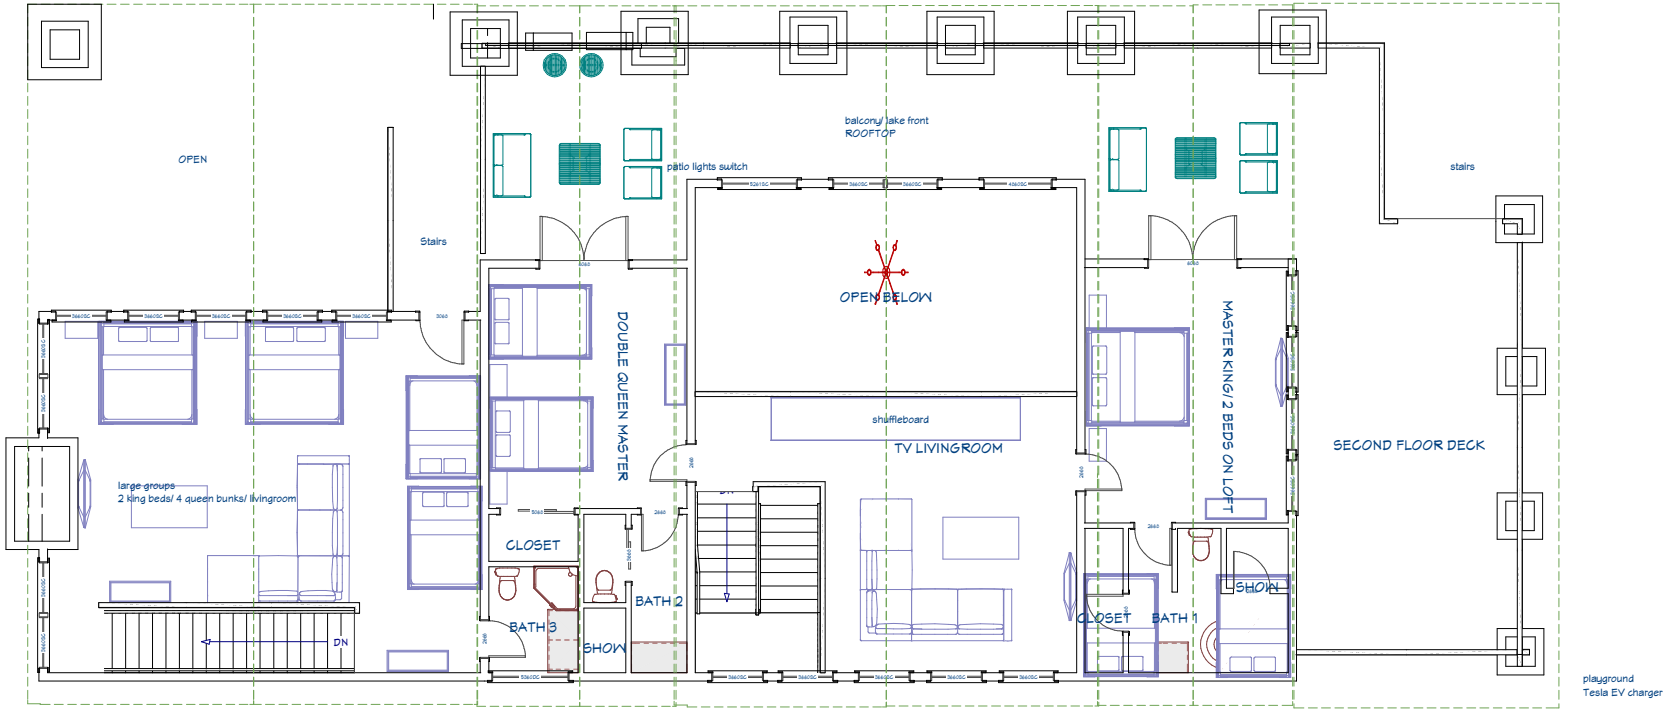

2nd Floor

REVISION TABLE			
NUMBER	DATE	REVISED BY	DESCRIPTION

Project Overview

DRAWINGS PROVIDED BY:

DATE:
2/5/26

SCALE:

SHEET:
P-1